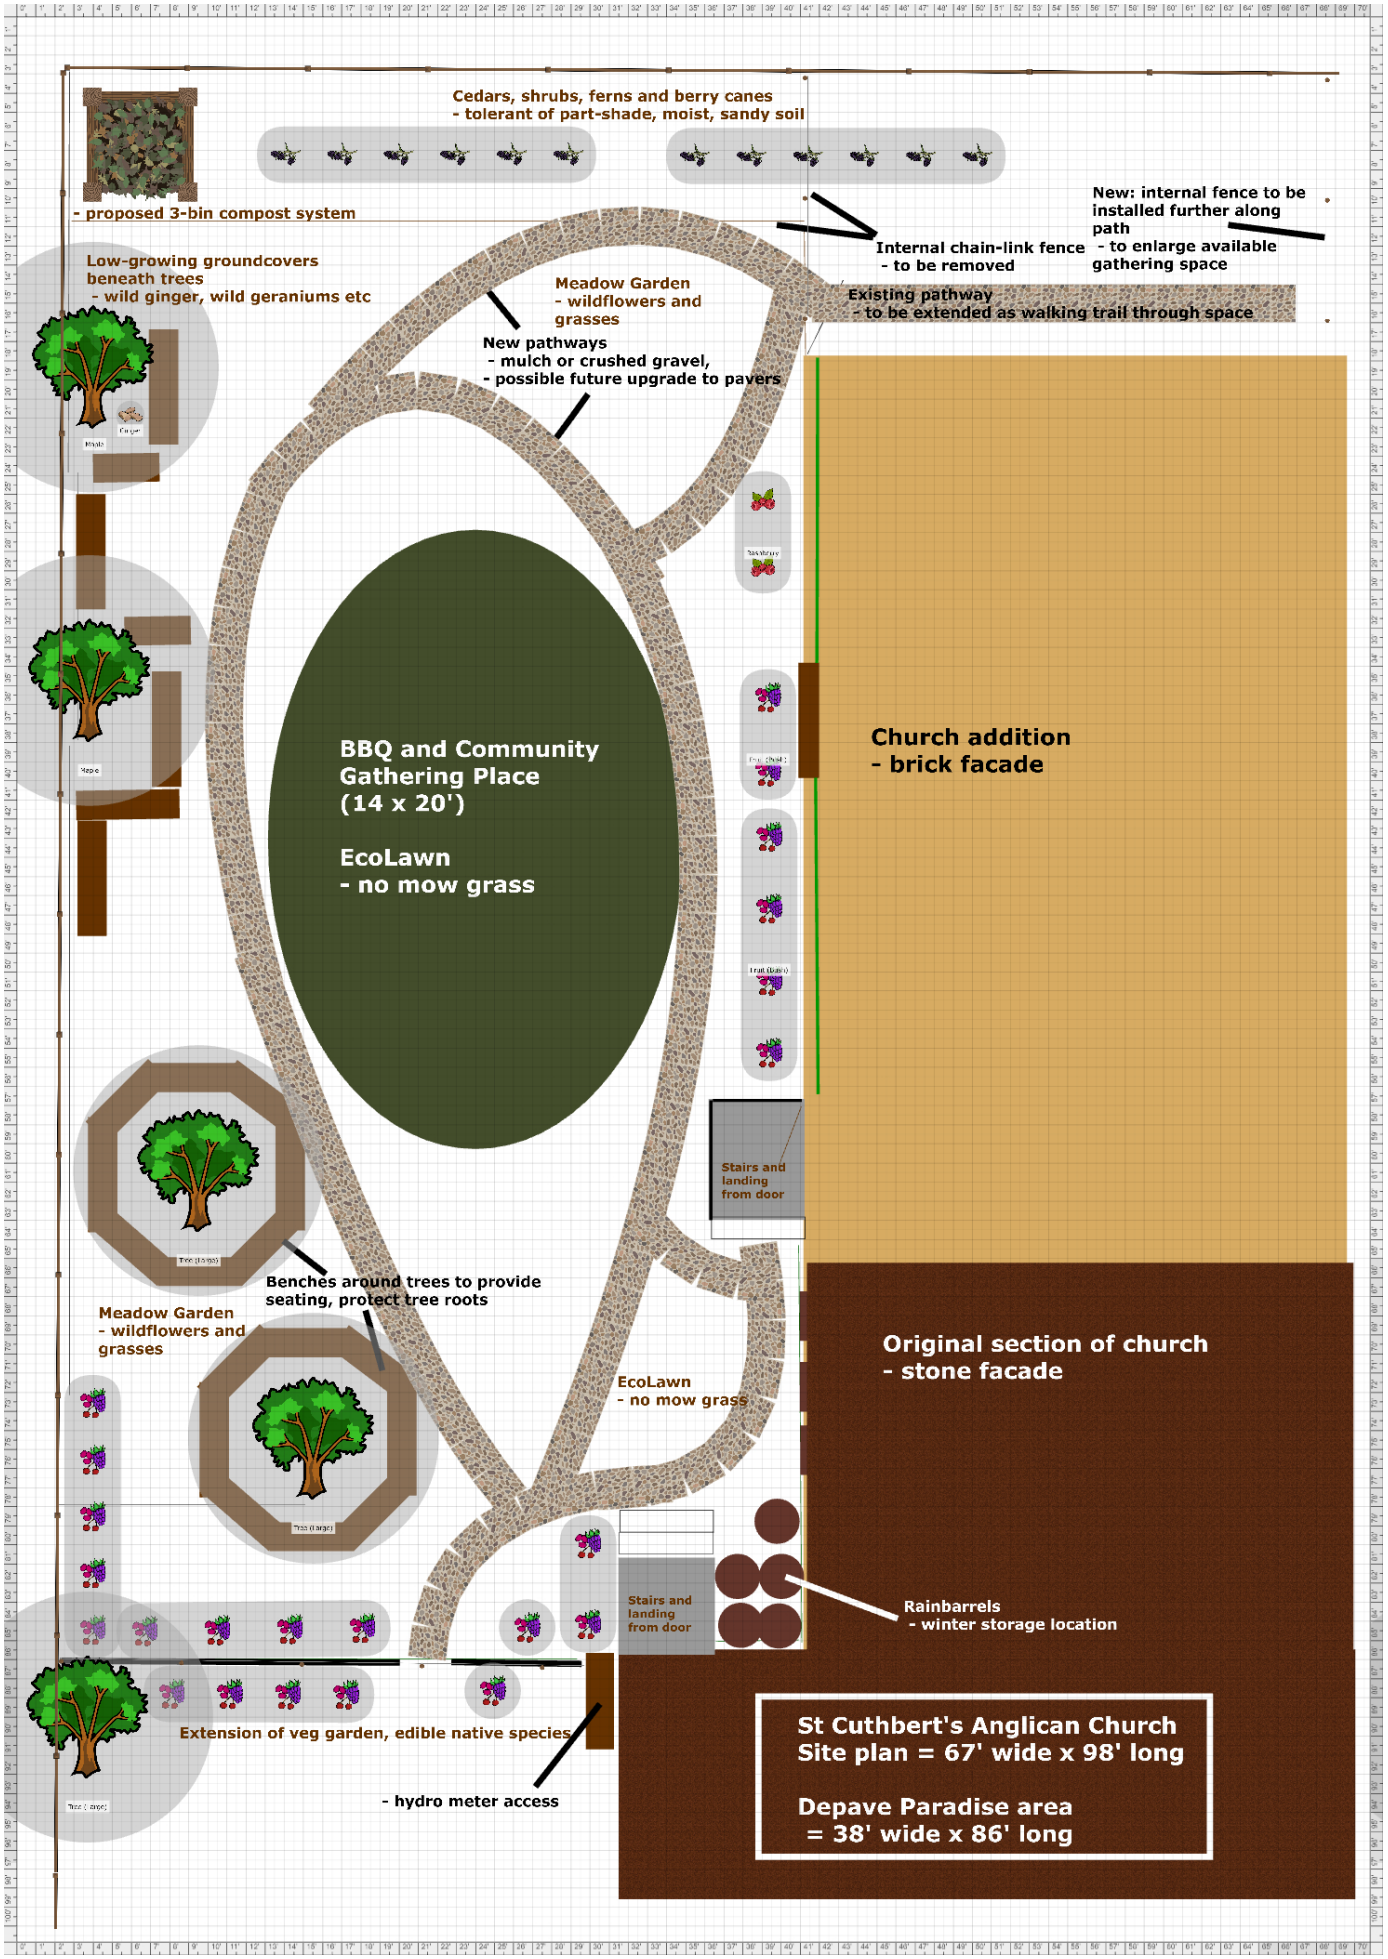
Cedars, shrubs, ferns and berry canes
- tolerant of part-shade, moist, sandy soil
- proposed 3-bin compost system
New: internal fence to be installed further along path
- to enlarge available gathering space
Internal chain-link fence
- to be removed
Existing pathway
- to be extended as walking trail through space
Low-growing groundcovers beneath trees
- wild ginger, wild geraniums etc
Meadow Garden
- wildflowers and grasses
New pathways
- mulch or crushed gravel,
- possible future upgrade to pavers
BBQ and Community Gathering Place
(14 x 20')
EcoLawn
- no mow grass
Church addition
- brick facade
Stairs and landing from door
Benches around trees to provide seating, protect tree roots
Meadow Garden
- wildflowers and grasses
EcoLawn
- no mow grass
Original section of church
- stone facade
Stairs and landing from door
Rainbarrels
- winter storage location
Extension of veg garden, edible native species
- hydro meter access
St Cuthbert's Anglican Church
Site plan = 67' wide x 98' long
Depave Paradise area
= 38' wide x 86' long